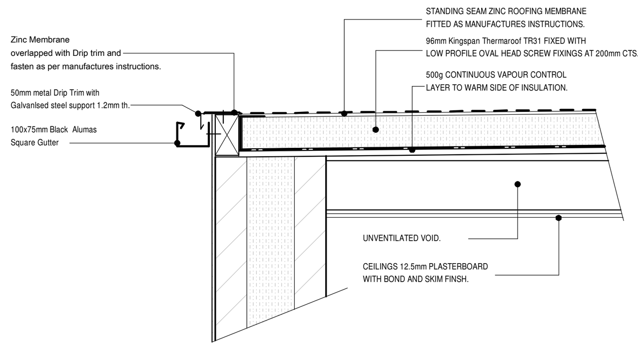

Flat Roof Eaves Detail

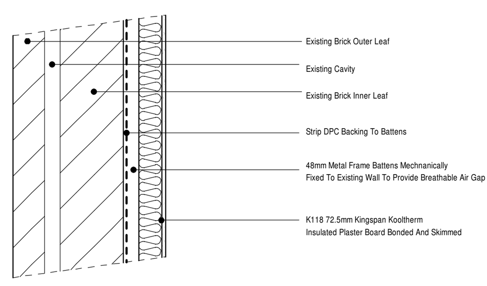

DRY LINING DETAIL OF EXTERNAL WALLS

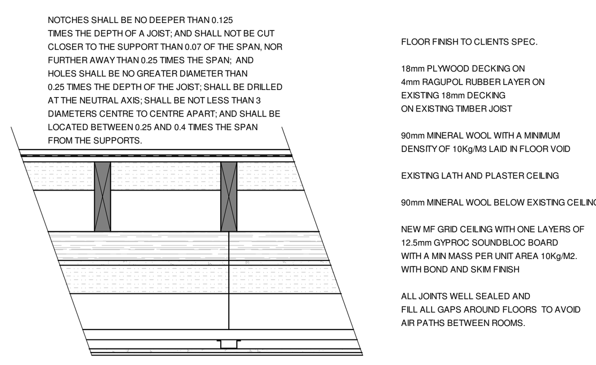

FIRST FLOOR Rw 56 dB
Scale 1:10 (Existing Timber Joist)

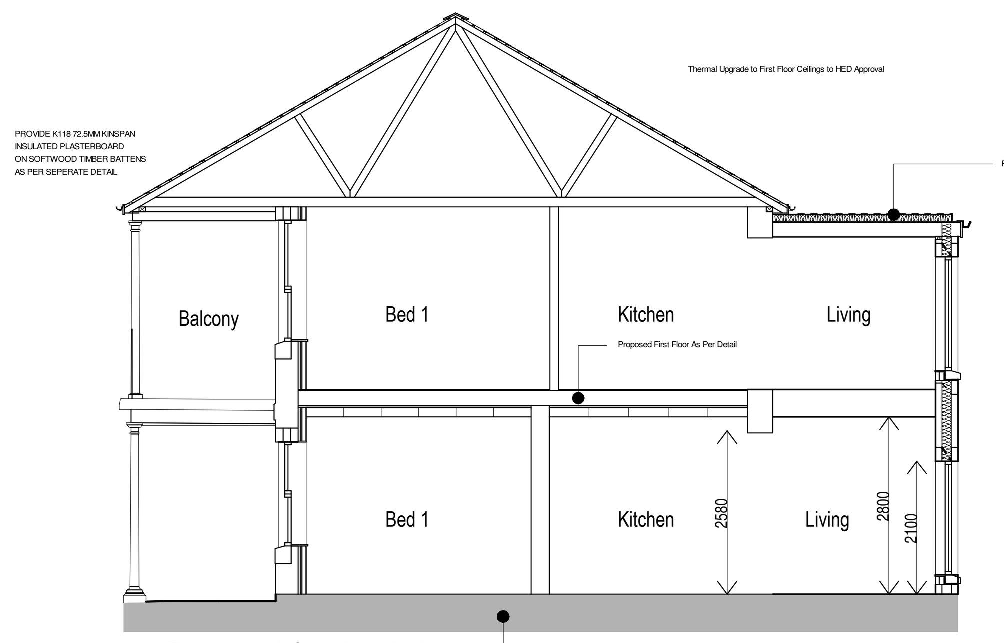

A-A Proposed Section A-A
Scale 1:100 @ A1

Existing Ground Floor Removed to hardcore level. Provide New Floor Floor Make Up Consisting: 150mm Hardcore. 1200 Gauge Dpm 100mm Concrete Subfloor 100mm Kingspan K108 Insulation, 65mm Cemfloor Screed.

1 Proposed North Facing Elevation
Scale 1:100 @ A1

3 Proposed West Facing Elevation
Scale 1:100 @ A1

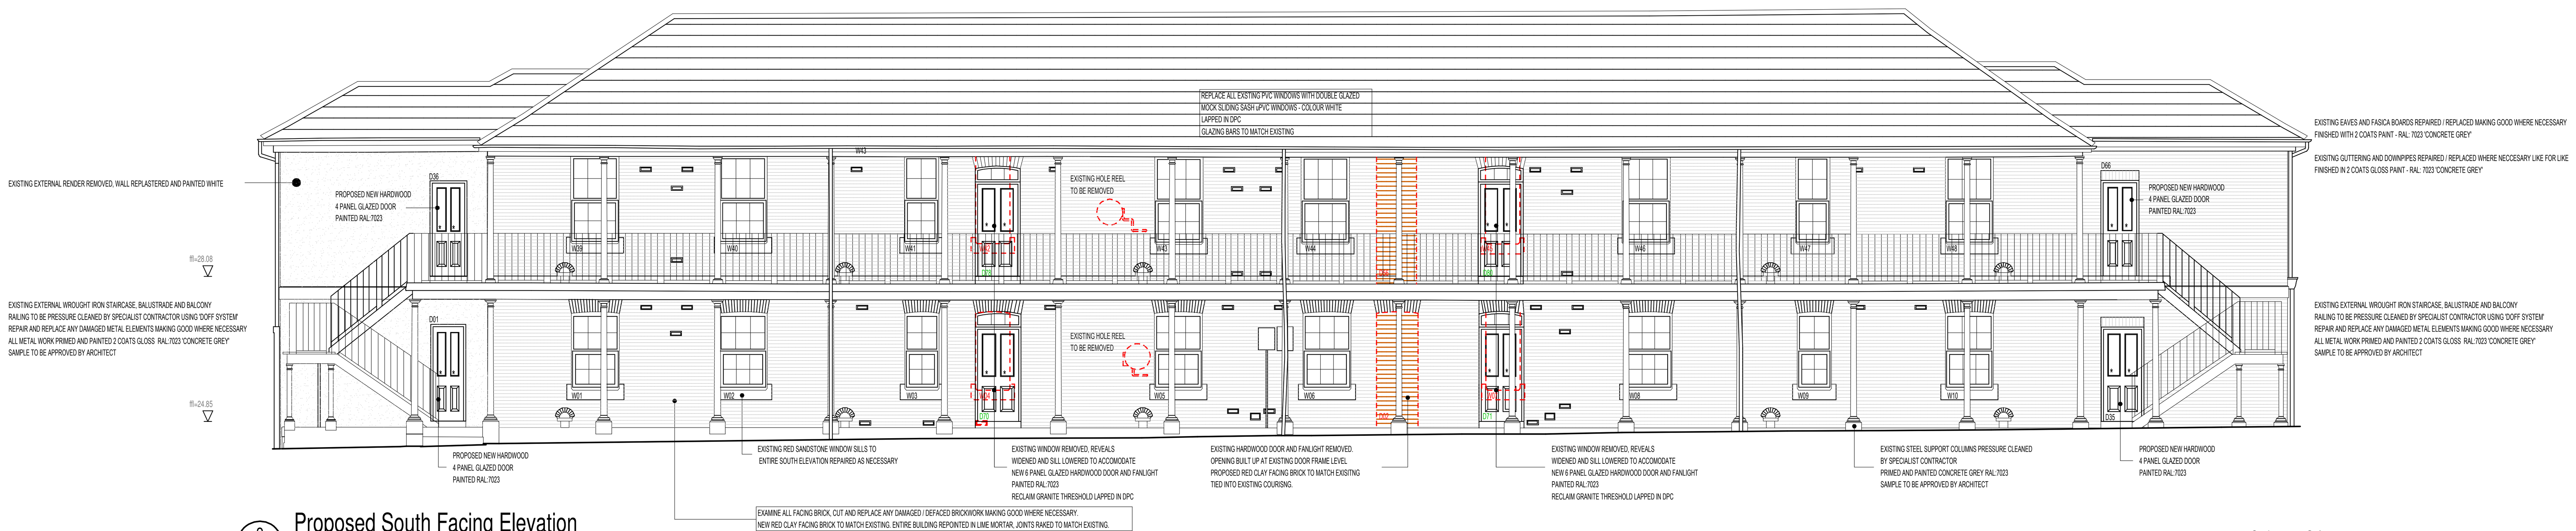

2 Proposed South Facing Elevation
Scale 1:100 @ A1

4 Proposed East Facing Elevation
Scale 1:100 @ A1

BUILDING 117
(*Grade B2 Listed)

Rev.		Date
B	REVISED DESIGN	29-04-2021
A	REVISED DESIGN	31-03-2020

PLANNING

Client
EBRINGTON HOLDINGS LTD.

Project
PROPOSED RESIDENTIAL DEVELOPMENT AT EBRINGTON DERRY-LONDONDERRY

Drawing title
BUILDING 117 PROPOSED ELEVATIONS

ACA
PLANNING - URBAN DESIGN - ARCHITECTURE
028 8224 2808
www.acaarchitecture.co.uk

scale	1:100@A1	drawn	SON
date	12:2019	checked	AC
sheet	B117P02		

COPYRIGHT OF ACA ARCHITECTURE LTD